Revision: 1 Drawn: ER Checked: AG Approved: VB Date: 2022-11-28

Filename: \\na.aecomnet.com\lfs\EMEA\Leeds-UKLDS2\Legacy\UKLDS2PFPSW001\WIPLE_Projects\Newproje\60673509 - AP Ammonia Terminal\400_Technical\GIS\02_Maps\PEIR\IGET_PEIR_CH21_Ground_Conditions_20221128.aprx

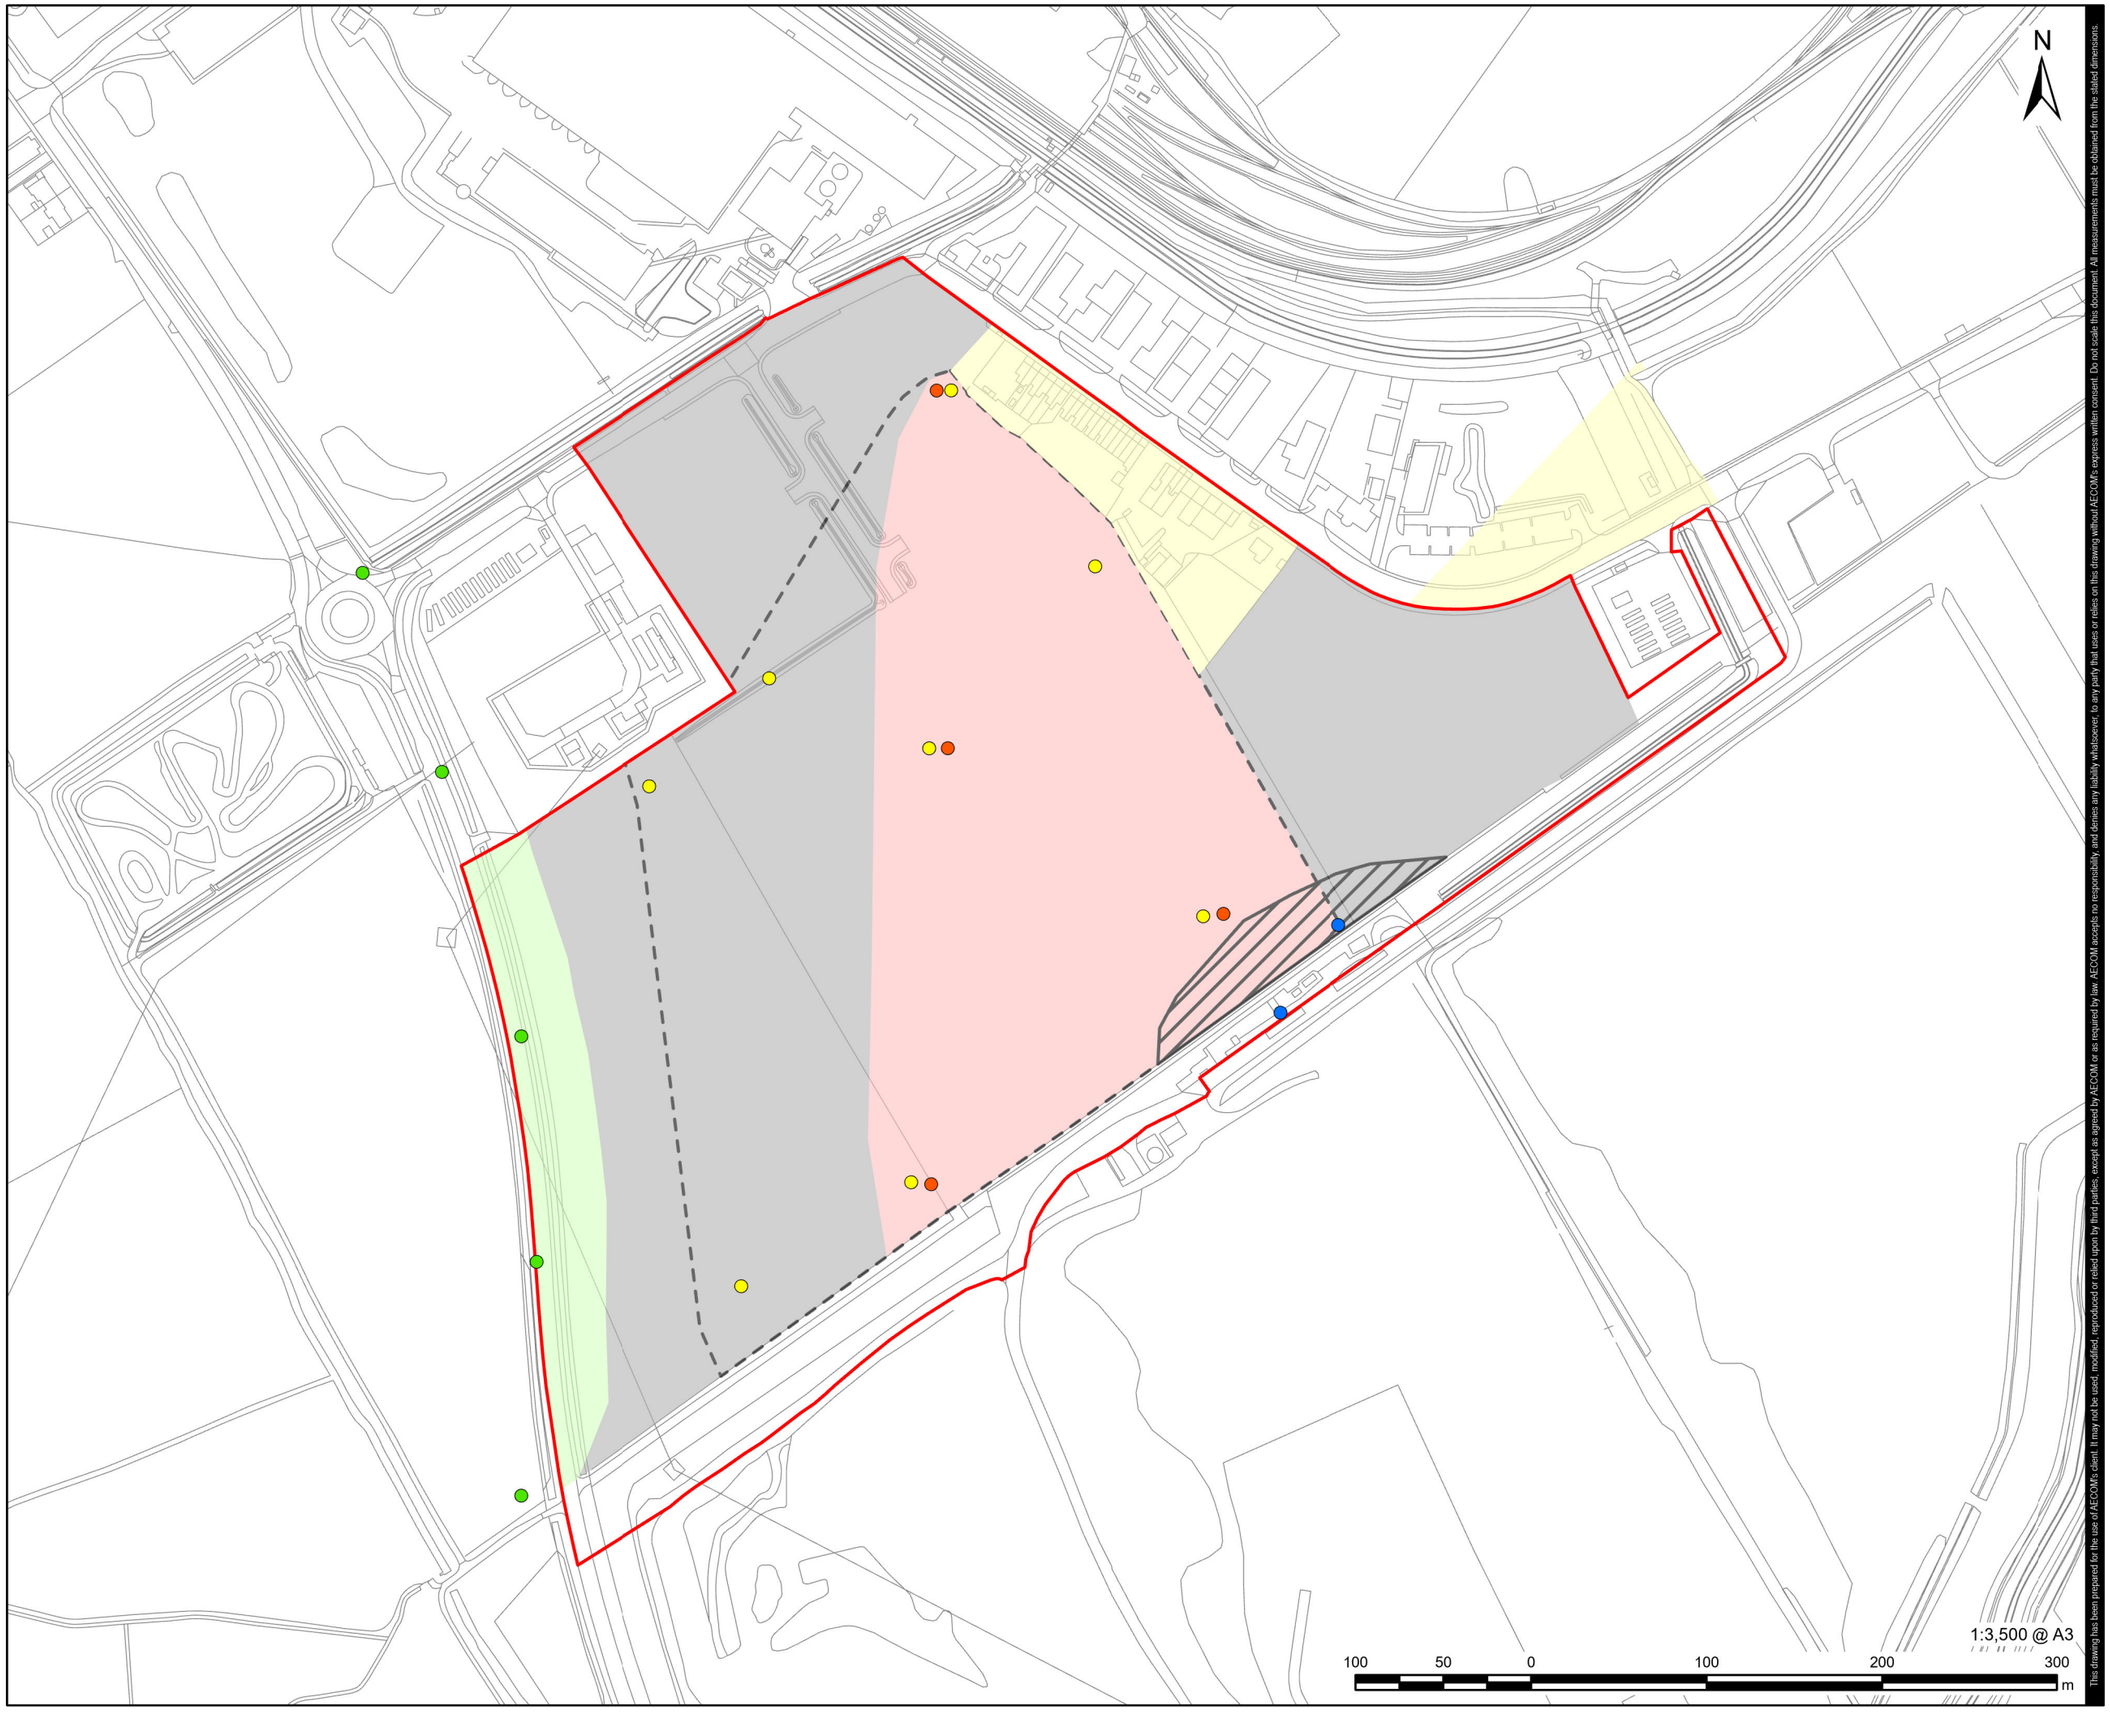

This drawing has been prepared for the use of AECOM's client. It may not be used, modified, reproduced or relied upon by third parties, except as agreed by AECOM or as required by law. AECOM accepts no responsibility, and denies any liability whatsoever, to any party that uses or relies on this drawing without AECOM's express written consent. Do not scale this document. All measurements must be obtained from the stated dimensions.

AECOM

PROJECT

Immingham Green Energy Terminal

CLIENT

Associated British Ports

CONSULTANT

AECOM Limited
5th Floor
2 City Walk
Leeds, LS11 9AR
www.aecom.com

LEGEND

- West Site Boundary
- 2017 GI boreholes indicating tidal flat deposits of very soft to soft consistency
- 2017 GI boreholes indicating very soft to soft material near the ground surface
- BGS borehole indicating deeper area of fill
- BGS borehole indicating very soft and soft material near the ground surface
- Known extent of made ground / re-worked ground <3.5m thick
- Known extent of soft and compressible tidal flat deposit based on 2017 GI
- Potential area of deeper "fill"
- Potential area of soft and compressible strata near the surface as indicated by 2017 GI
- Potential area of soft and compressible strata near the surface as indicated by BGS borehole logs
- Unknown extent of made ground

NOTES

Reproduced from Ordnance Survey digital map data © Crown copyright 2022. All rights reserved. Licence number 0100031673.

ISSUE PURPOSE

Preliminary Environmental Information Report

PROJECT NUMBER

60673509

DEVELOPMENT CONSENT ORDER NO

TBC

FIGURE TITLE

West Site Constraints Plan

FIGURE NUMBER

Figure 21.4